Name of work: Improvements to roads, drains and other developmental works at 5th phase, puttenahalli, ISAAC layout kondappa layout, kamakshamma layout, hanumappa layout, A sector and surrounding areas in ward No 02 & 04 of yelahanka Division under Amruth Nagarothan Grants. (PACKAGE No-02)

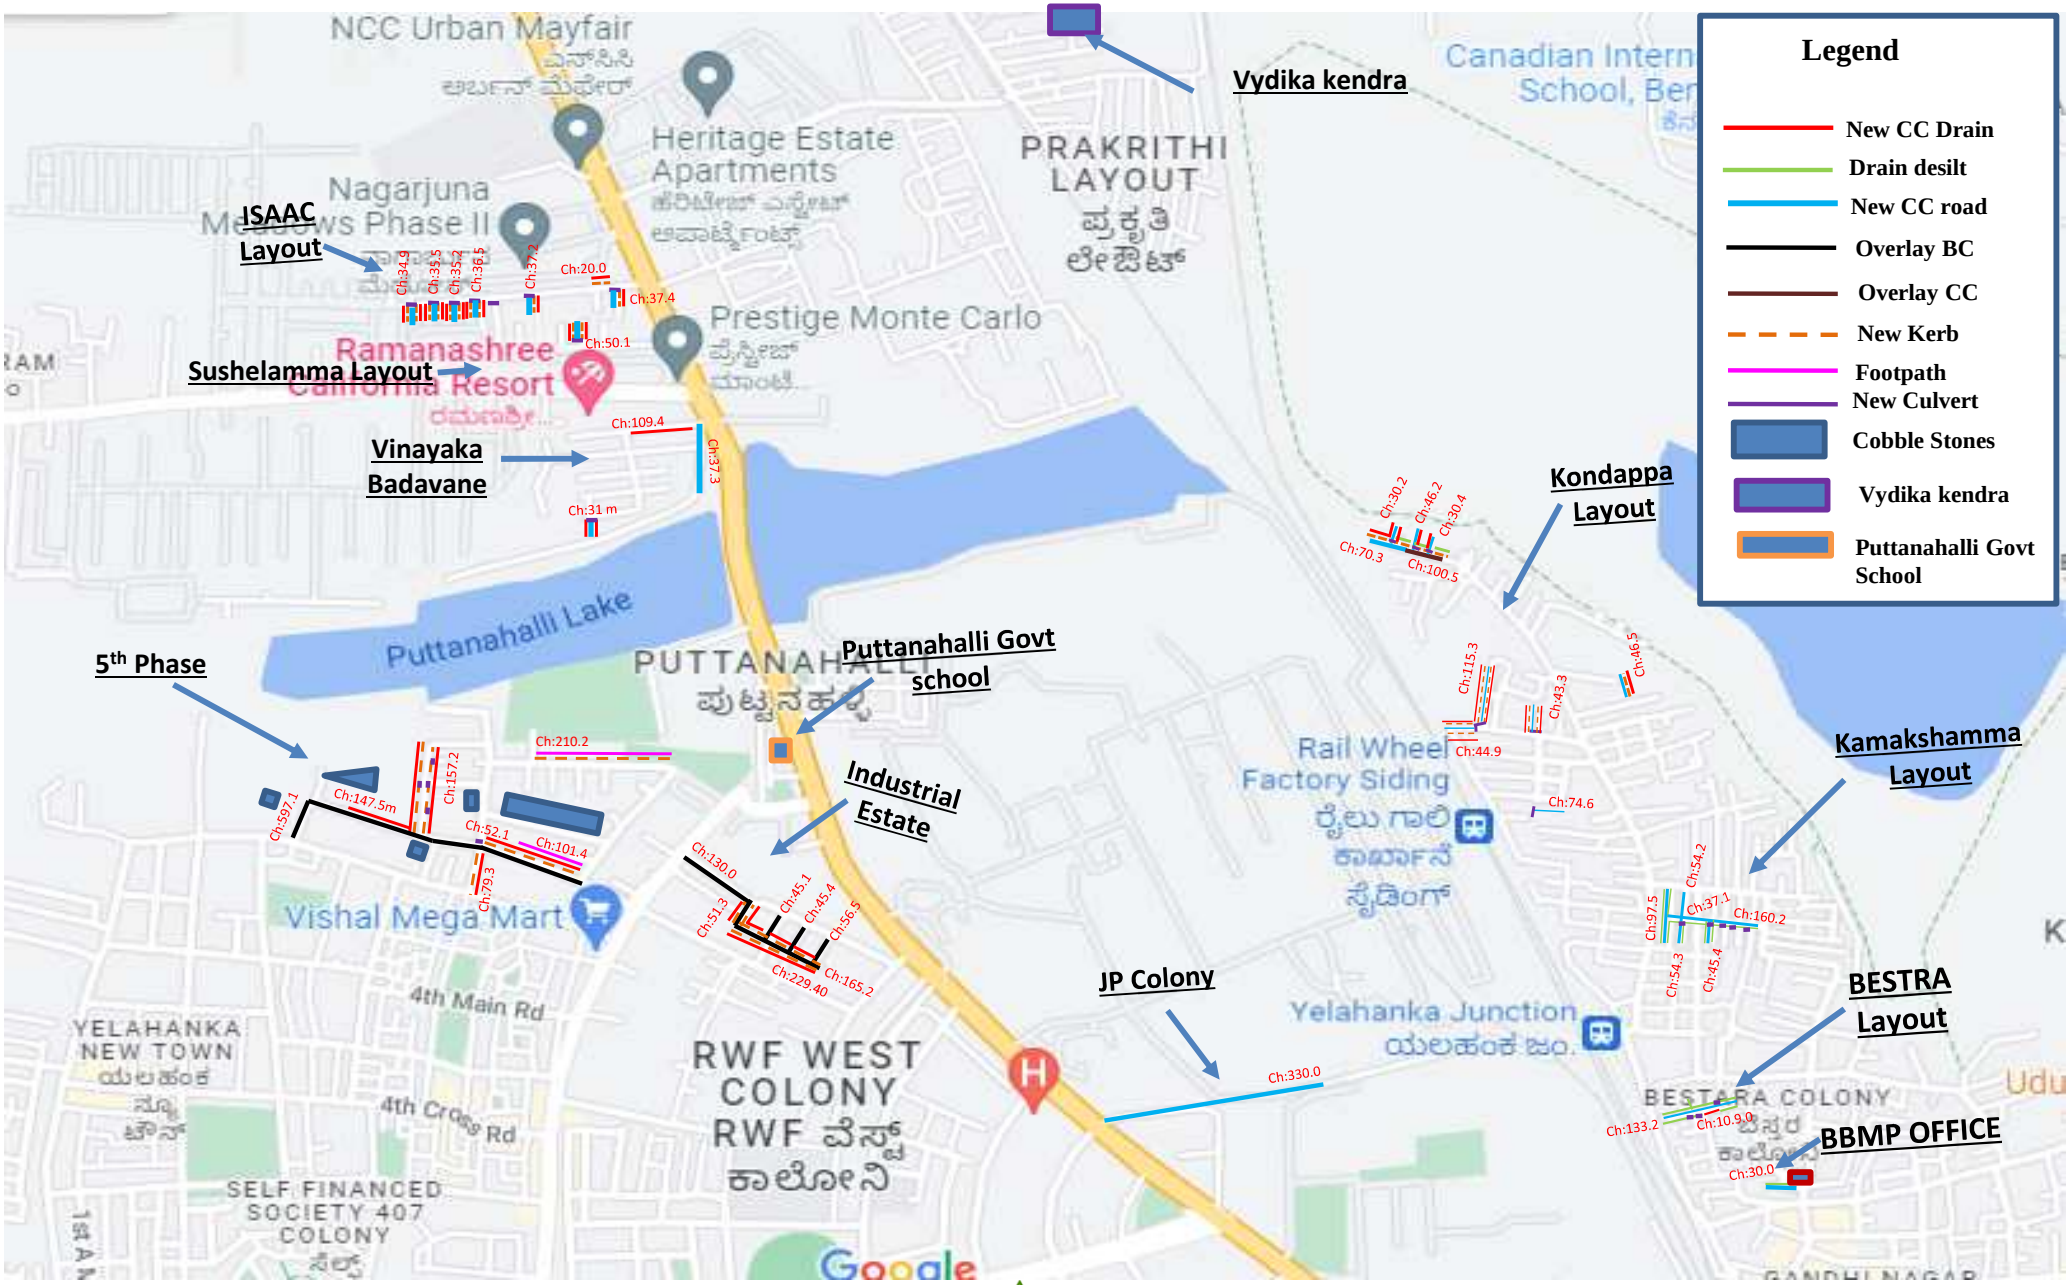

Est. Cost (in Lakhs) : 1250.00

N

Sri Sai Consultants

Name of work: Improvements to roads, drains and other developmental works at 5th phase, puttenahalli, ISAAC layout kondappa layout, kamakshamma layout, hanumappa layout, A sector and surrounding areas in ward No 02 & 04 of yelahanka Division under Amruth Nagarothan Grants. (PACKAGE No-02)

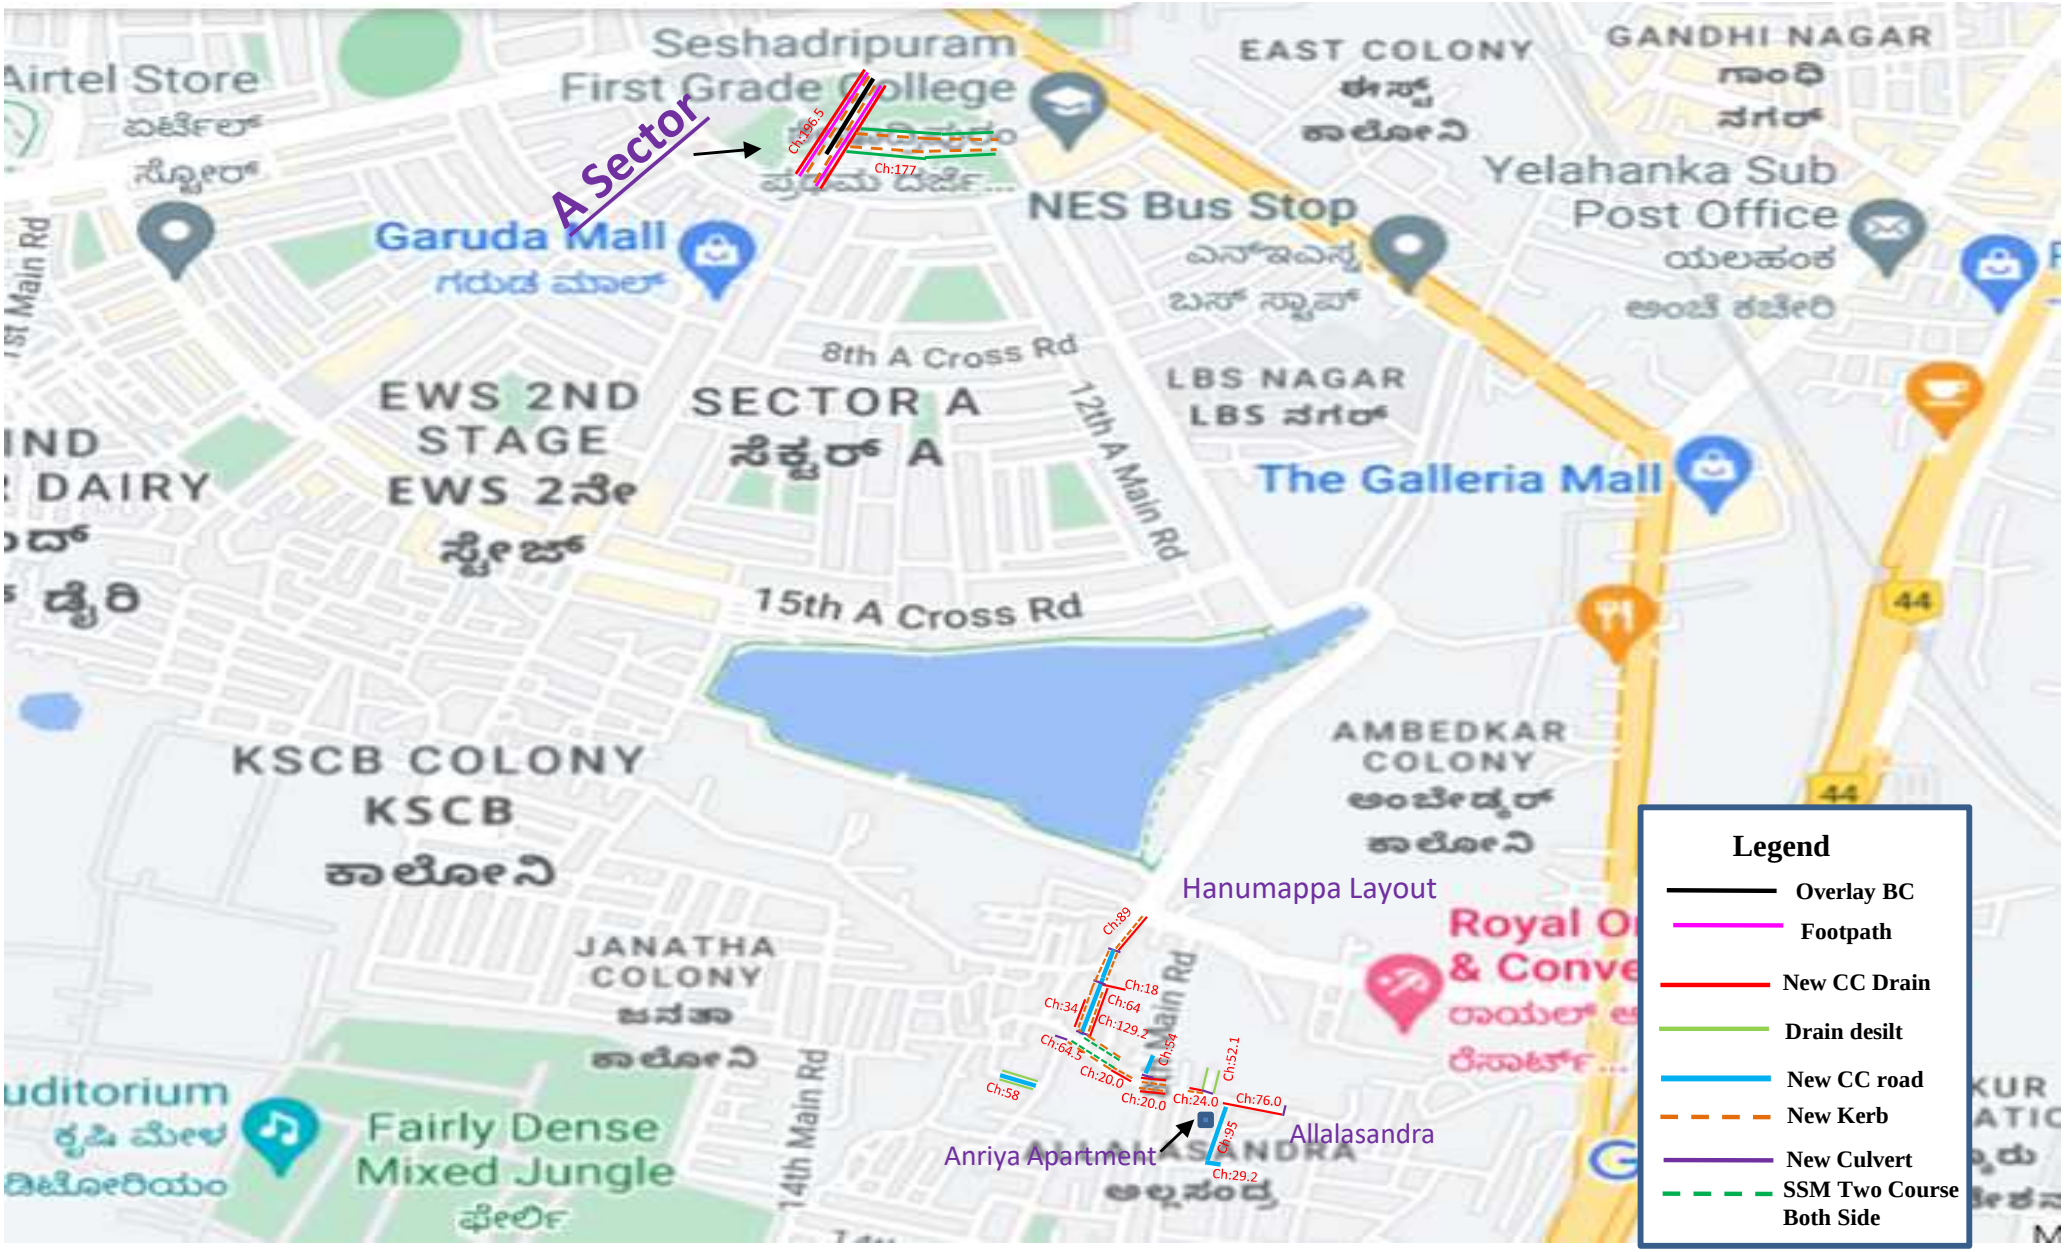

Est. Cost (in Lakhs) : 1250.00

N

Sri Sai Consultants

Ward No 4 Yelahanka

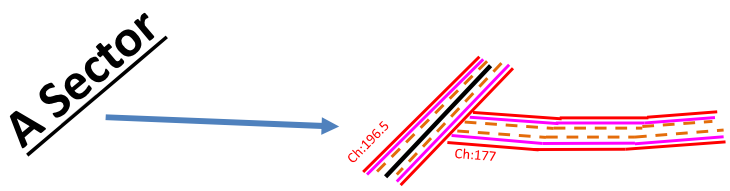

Legend

- New CC Drain
- Drain desilt
- New CC road
- Overlay BC
- New Kerb
- Footpath
- New Culvert

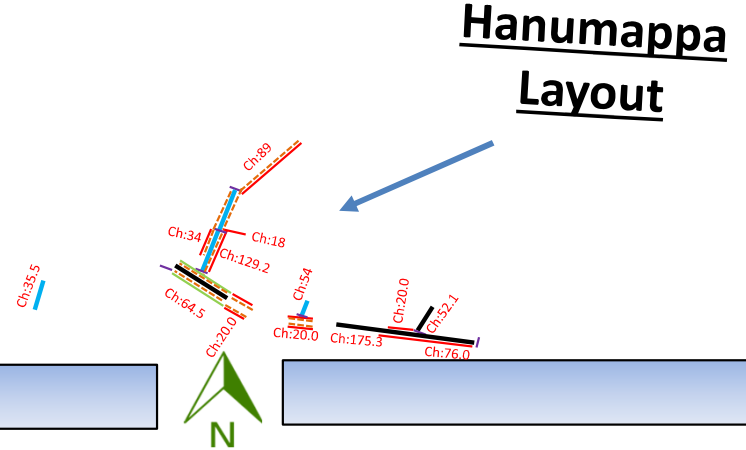

Est. Cost (in Lakhs) : 00.00

Sri Sai Consultants

Ward No 4 Yelahanka

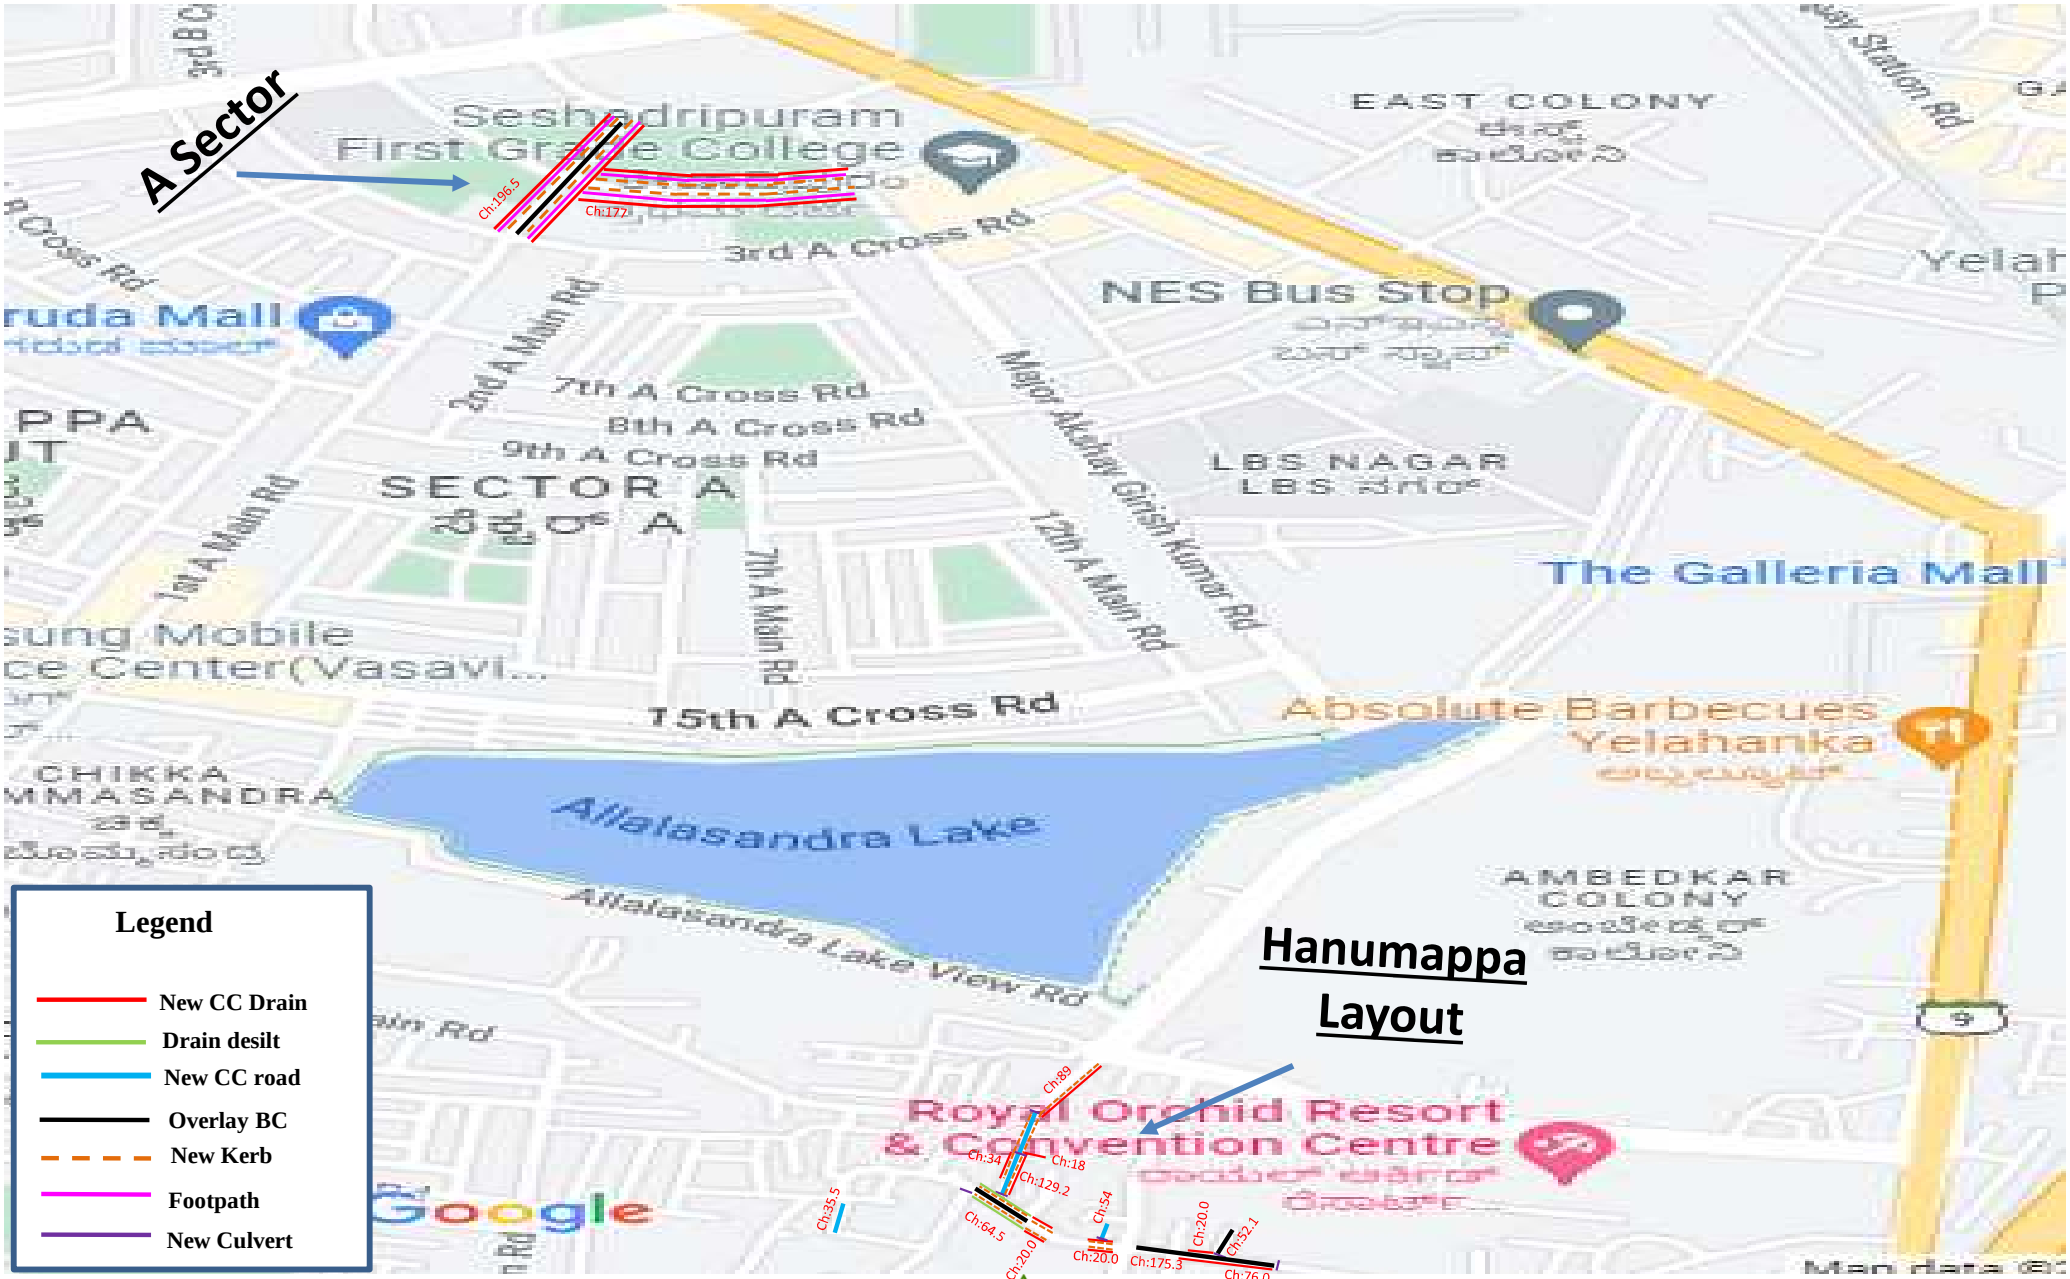

Est. Cost (in Lakhs) : 00.00

Sri Sai Consultants

Ward No 2 Yelahanka

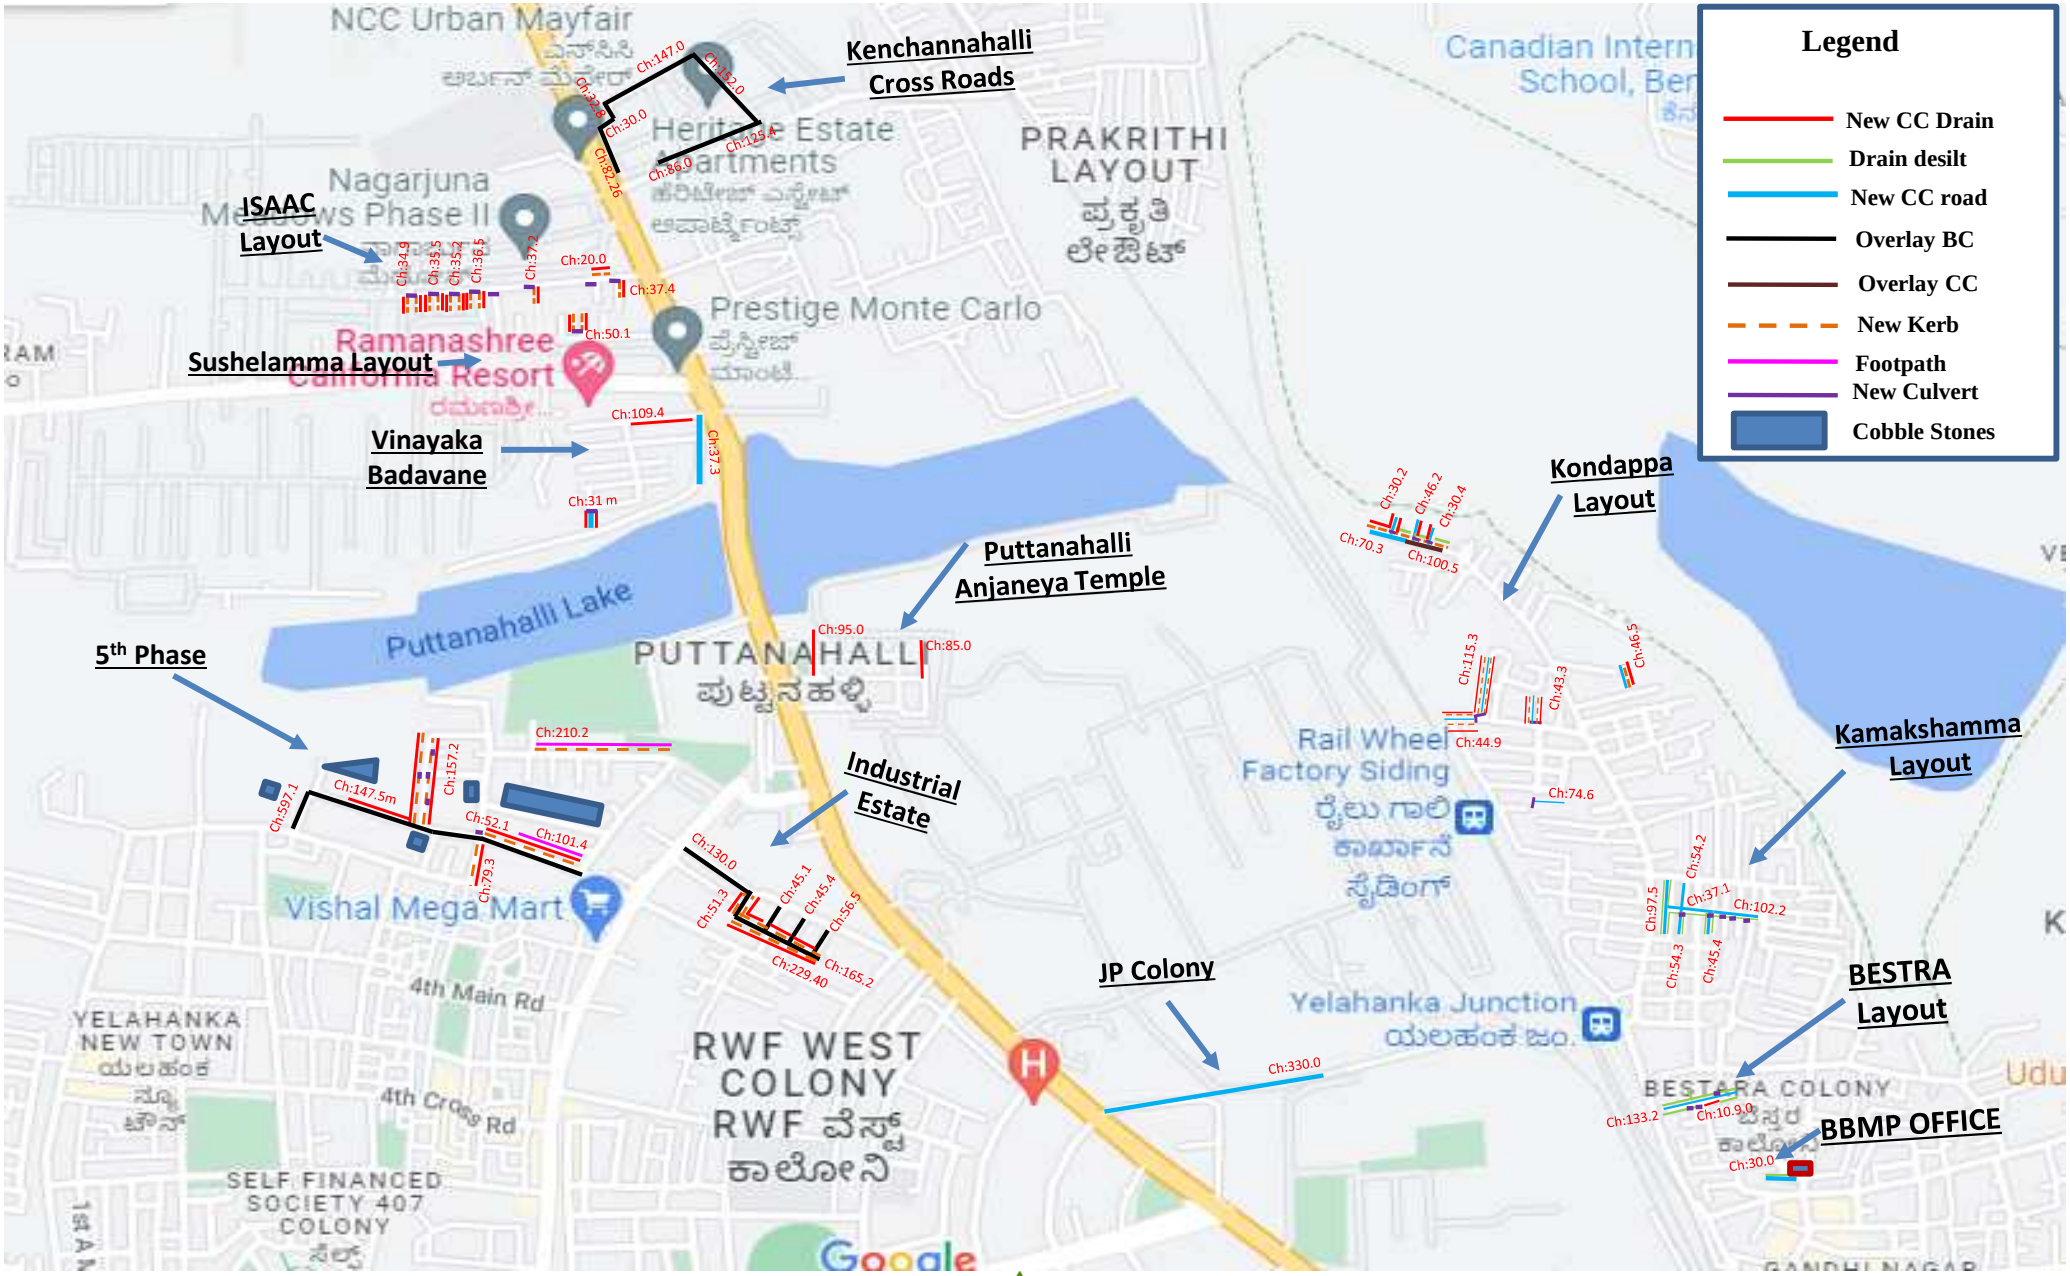

Est. Cost (in Lakhs) : 1250.00

N

Sri Sai Consultants